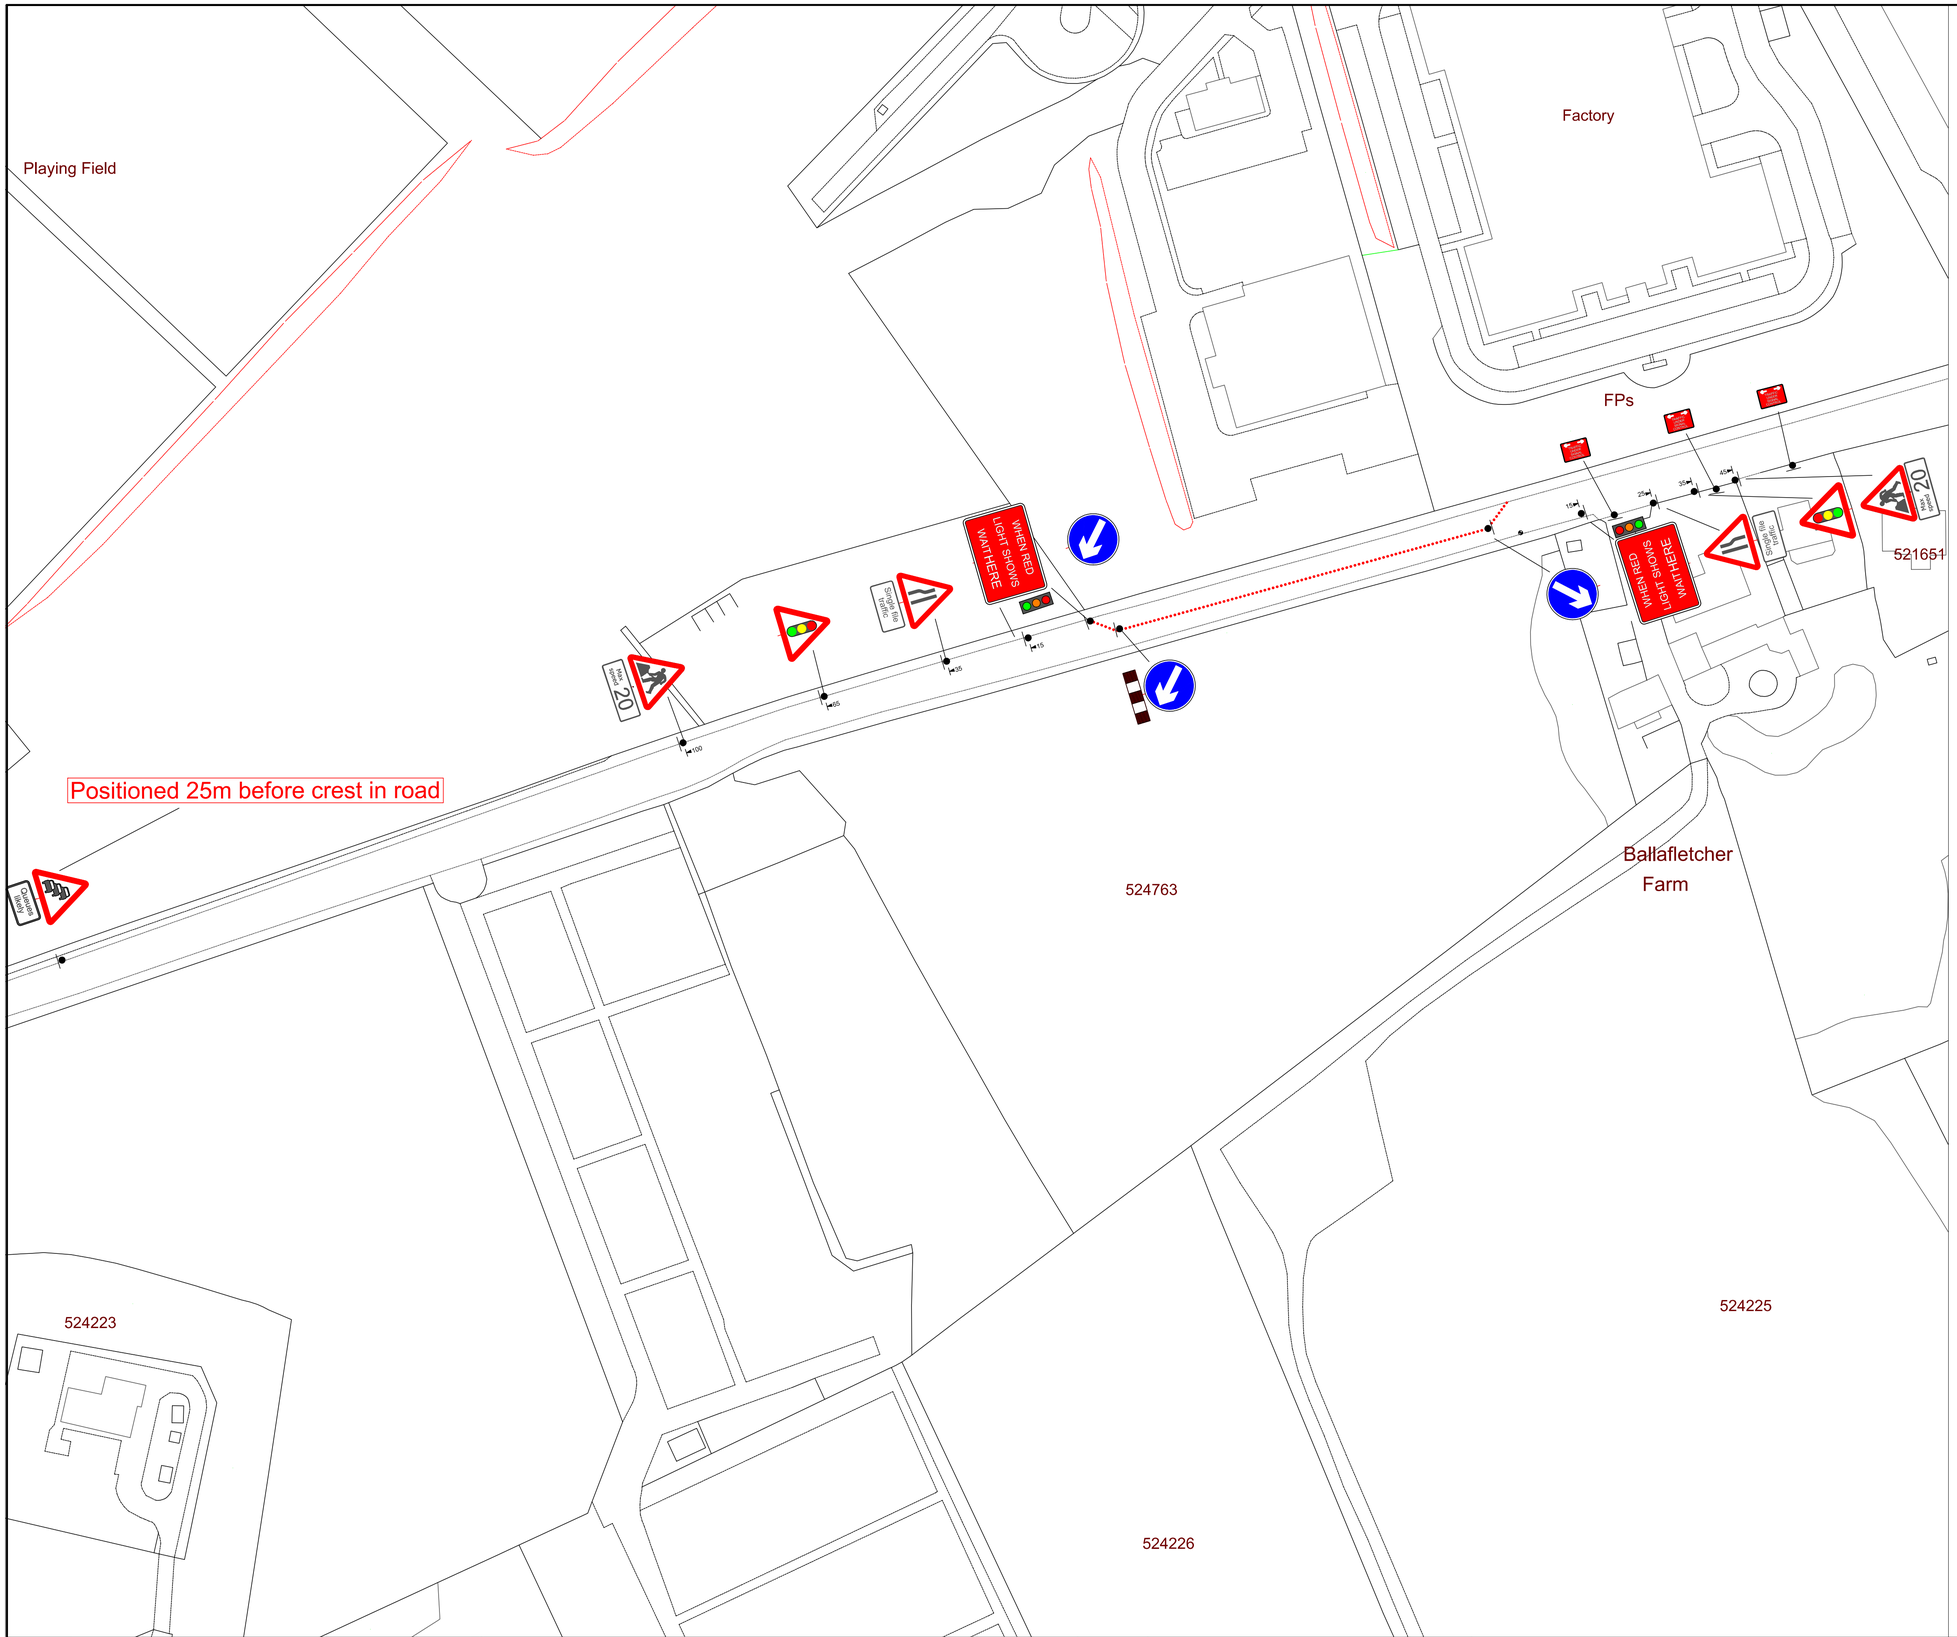

DETAIL B (B)

Single/Dual carriageway 40mph or less - 450mm traffic cones, spacing 1.5m.
Single/Dual carriageway 50mph or more - 750mm traffic cones, spacing 1.5m.
Dual carriageway national speed limit - 750mm traffic cones, spacing 1.5m, relaxation 3m.

Notes:
1) During darkness, warning lights to BS EN 12352:2006 should be provided in accordance with Table A1.3 (Appendix 1).
2) 45° tapers have 1.5m spacing, no relaxations.
3) On motorways and NSL AP duals with hard shoulders, 1m cones will be required for both standard and relaxation works for lead tapers and the facing wall of lane changes.

SAFETY ZONE DIMENSIONS	SETTING OUT DIMS
PERMANENT SPEED LIMIT 30mph OR LESS	2 WAY PTS - DISTANCE = 144m
SIDEWAYS SAFETY ZONE 0.5m	3/4 WAY PTS - A =
LONGWAYS SAFETY ZONE 0.5m	B =
(DIMENSIONS ARE MINIMA)	C =
	D =

KEY

- Traffic sign
- Traffic cone

QTY: 1 REF: 584 Queues likely ahead	
QTY: 1 REF: 584-1 Queues likely ahead (Supplementary Plate to 584)	Queues likely
QTY: 2 REF: 7011 When Red Light Shows Wait Here	WHEN RED LIGHT SHOWS WAIT HERE
QTY: 1 REF: 517 Road narrows on one side only ahead	
QTY: 2 REF: 518 Single file traffic	Single file traffic
QTY: 2 REF: 543 Traffic signals ahead	
QTY: 2 REF: 7001 Road works ahead	
QTY: 1 REF: 610 Keep left	
QTY: 1 REF: 517 Road narrows on one side only ahead (variant)	
QTY: 2 REF: 513-2 Max Speed	Max speed 20
QTY: 3 REF: 7021 Advance warning of PTS control on main road ahead	
QTY: 2 REF: 610 Keep /right	
QTY: 1 REF: 7105 Lane closure barrier	

Watling Streetworks
2 Premier Road
Ramsey, Isle of Man IM8 3AS
Telephone: 07624 495166
Email: Doug@watlingstreetworks.com

Drainage Repairs
Ballafletcher Rd
2 Way PTS
Client: DoI

Drawn By	Amendment	Date
DKW	Proposed	30.12.19

Traffic Management By
watling streetworks

DRG Ref: 1174

Area/ Road: Ballafletcher Rd

SCALE : Not to Scale DIMENSIONS : Metres

Reproduced from the Isle of Man Survey Map with the permission of the Department of Infrastructure
Original drawing size A1
© Crown Copyright